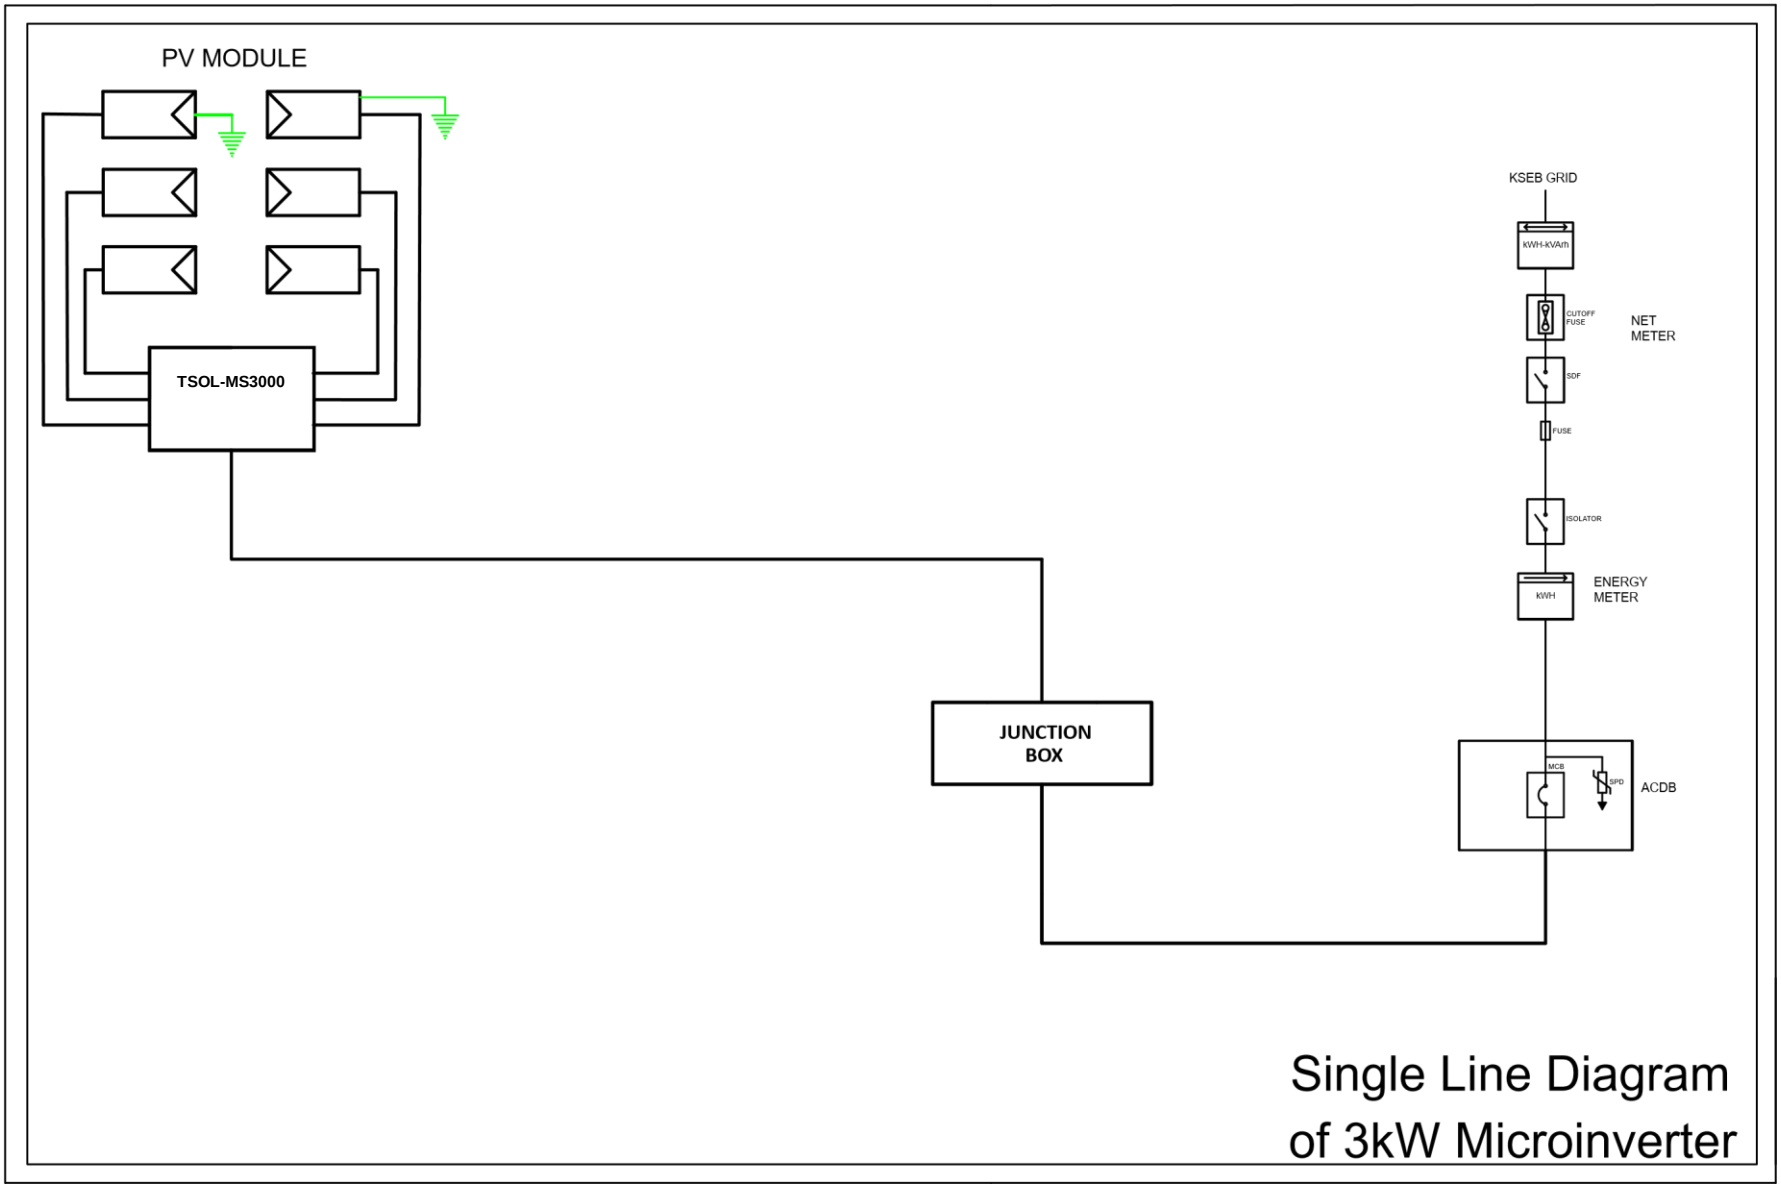

PV MODULE
TSOL-MS3000
JUNCTION BOX
KSEB GRID
kWH-kVAh
CUTOFF FUSE
NET METER
SDF
FUSE
ISOLATOR
kWH
ENERGY METER
MCB
SPD
ACDB
Single Line Diagram of 3kW Microinverter